© All rights in and to this material are the sole property of ASSA ABLOY Entrance Systems AB.
Copying, scanning, alterations or modifications are expressly forbidden without the prior written consent of the applicable company within ASSA ABLOY Entrance Systems AB. Rights reserved for changes without prior notice.

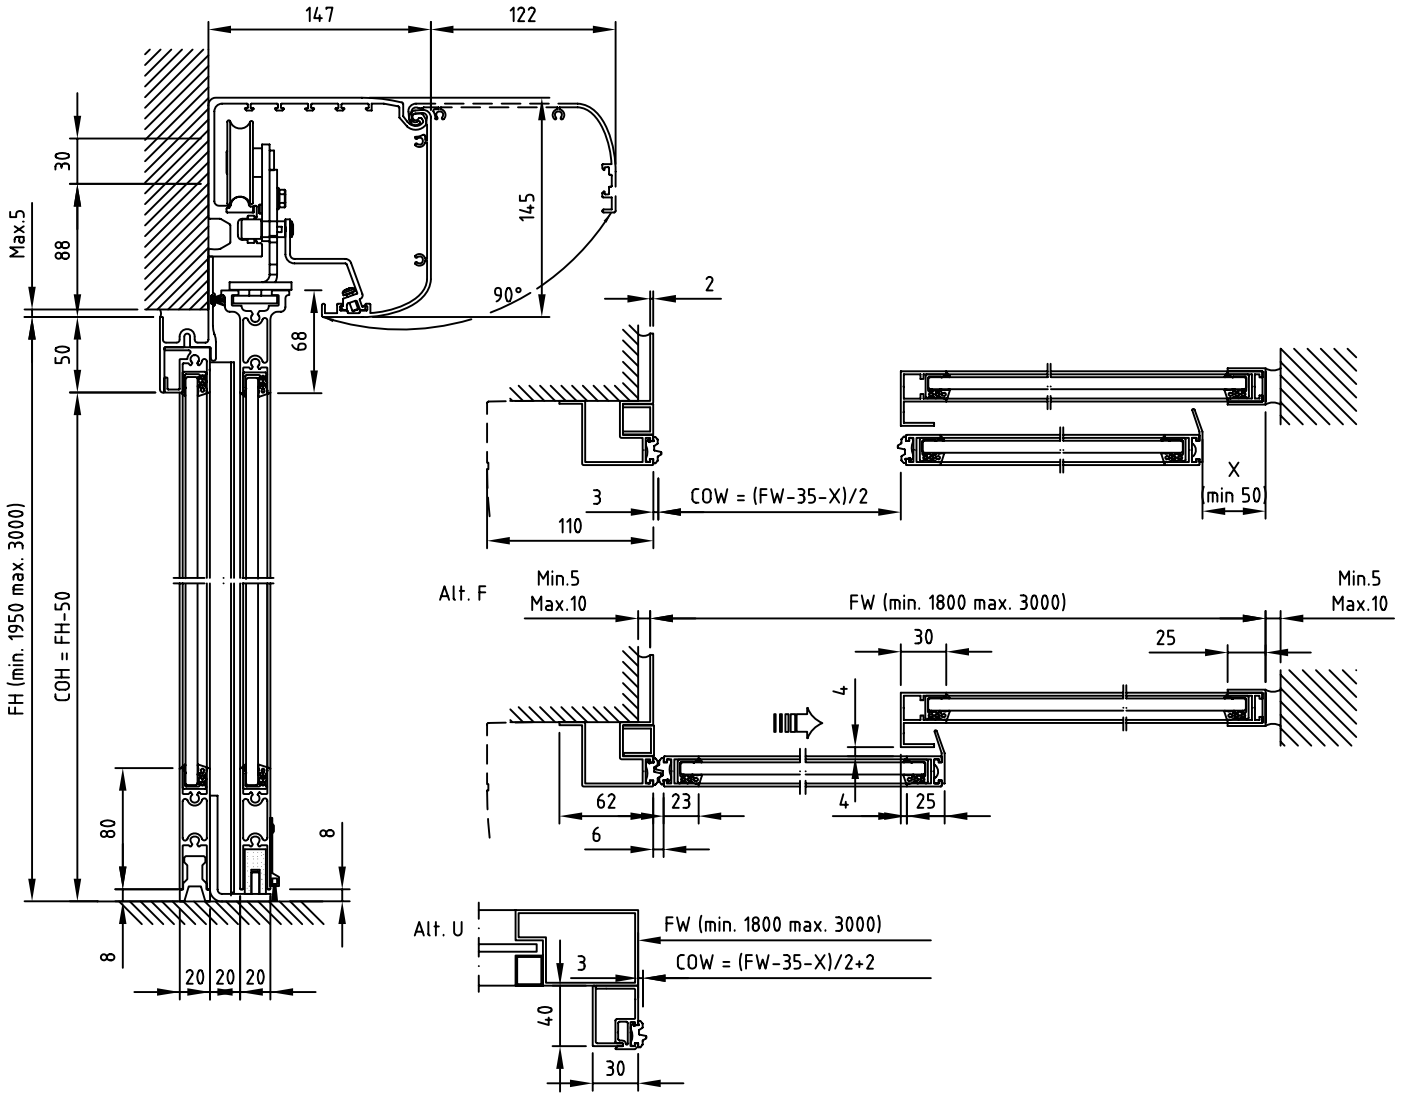

State when ordering

FW=.....mm
FH=.....mm
X=.....mm
COW=.....mm
COH=.....mm
☐ Cover
CL=.....mm

Profile option
☐ Alt. F (concrete/brick)
☐ Alt. U (aluminium/steel)

Surface treatment
☐ Silver anodized
Special anodized.....
RAL.....
Special powder coating.....
.....

Glass
☐ 8 mm laminated glass
☐ 10 mm laminated glass
☐ 12 mm laminated glass
☐ 8 mm tempered glass
☐ 10 mm tempered glass

Installation
☐ Floor heating
☐ Other .....

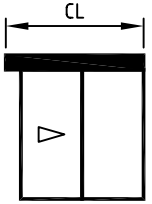

Scale 1:5

Customer:	**Ref:**	**ADS Automatic door system** **Slim UniSlide** **2 Panel wall mounted opening right** **Article No. 800093**	besam ASSA ABLOY
Door id:	**Date:**		3 / 832998
Project No:	**Sign:**		